HIGH EAVE (SCULPTURED)

DH0009 - SCULPTURED HIGH EAVE STRUT W/ WALL PANEL
DH0021 - SCULPTURED HIGH EAVE W/ MASONRY WALL
DH0028 - SCULPTURED HIGH EAVE STRUT W/ OPEN WALL AND NO SOFFIT PANEL
DH0029 - SCULPTURED HIGH EAVE STRUT W/ OPEN WALL AND SOFFIT PANEL

DH0009 - SCULPTURED HIGH EAVE STRUT W/ WALL PANEL

Download the DWG file by clicking here.

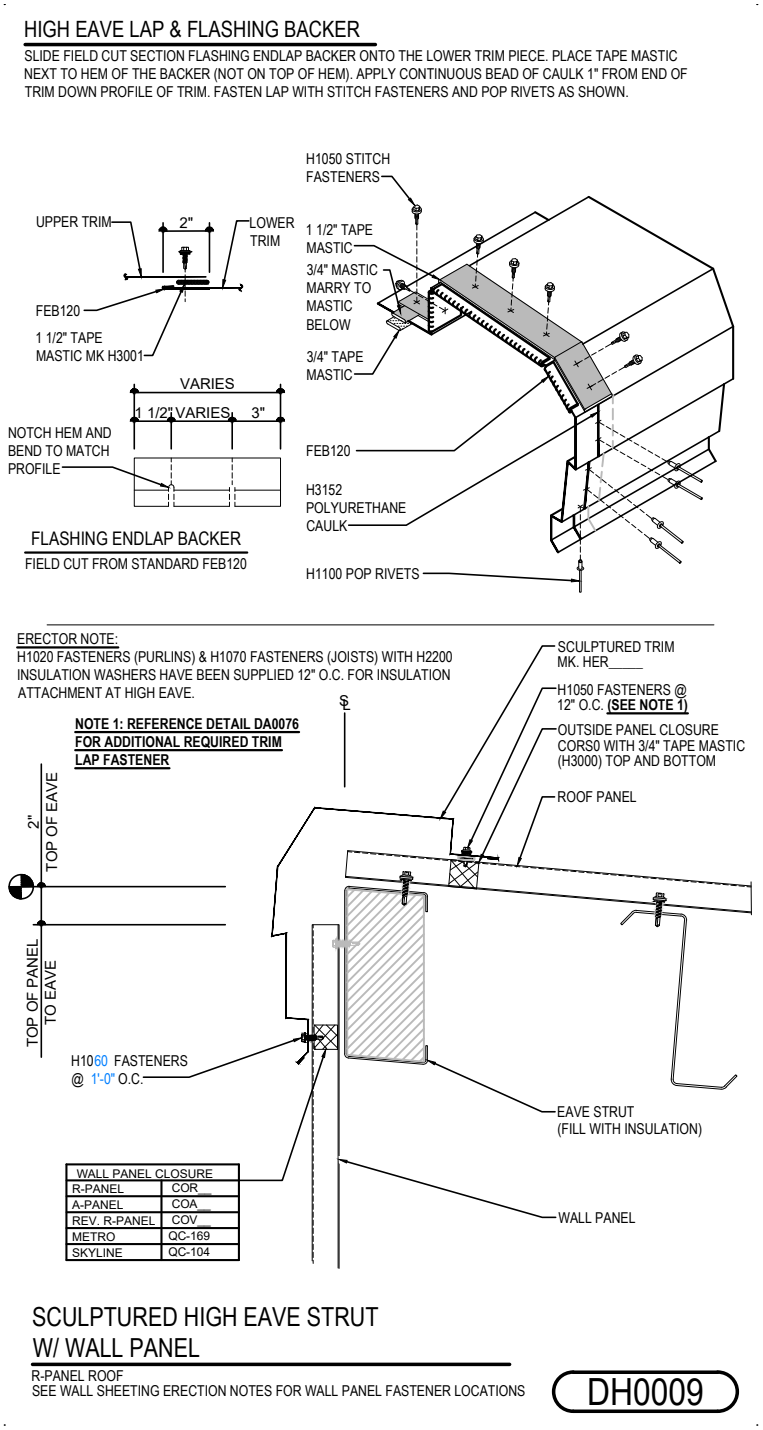

Detailer Notes:

1) CLOSURES HIGH EAVE LAYER DEFAULT IS ON. LAYER MUST BE TURNED OFF IF CLOSURES ARE NOT REQUIRED.

DH0021 - SCULPTURED HIGH EAVE W/ MASONRY WALL

Download the DWG file by clicking here.

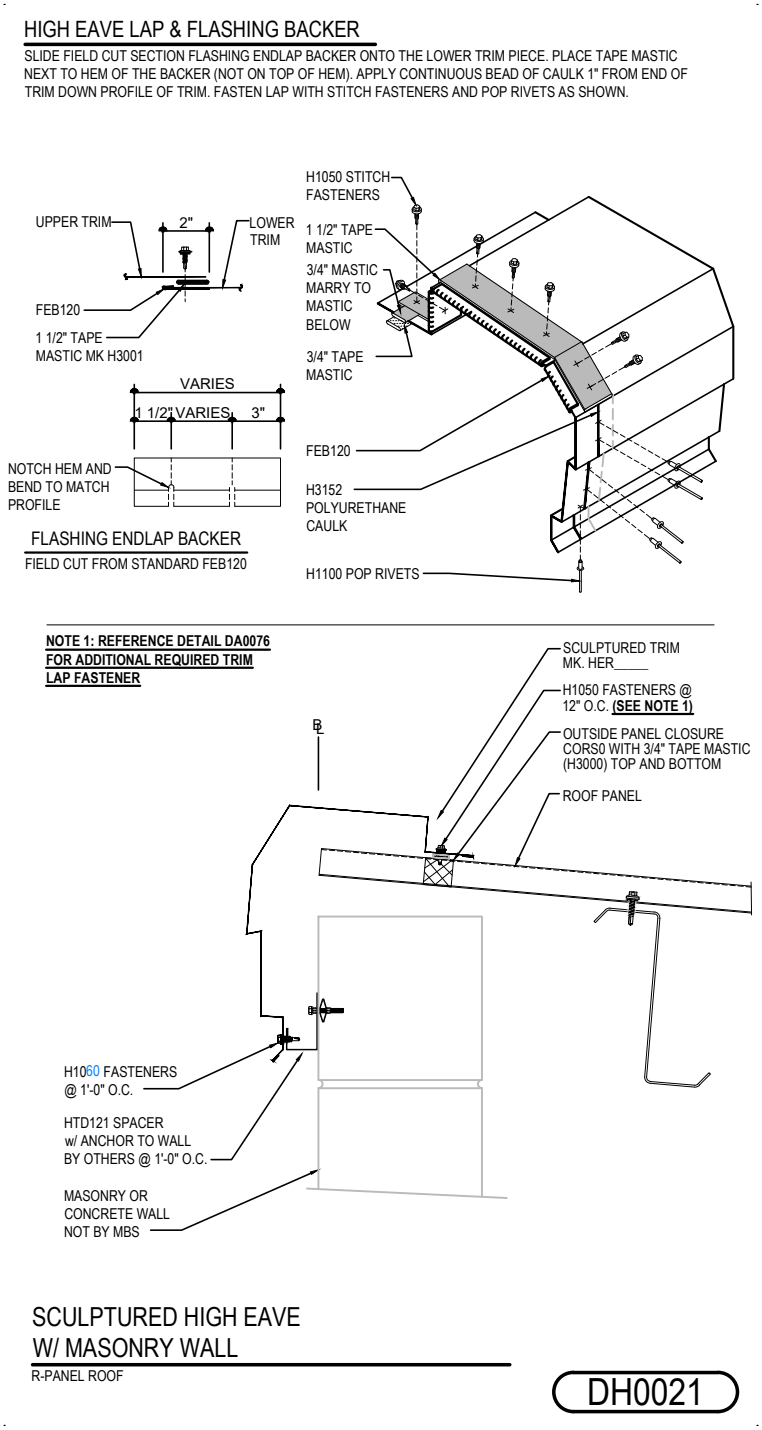

Detailer Notes:

1) N/A

DH0028 - SCULPTURED HIGH EAVE STRUT W/ OPEN WALL AND NO SOFFIT PANEL

Download the DWG file by clicking here.

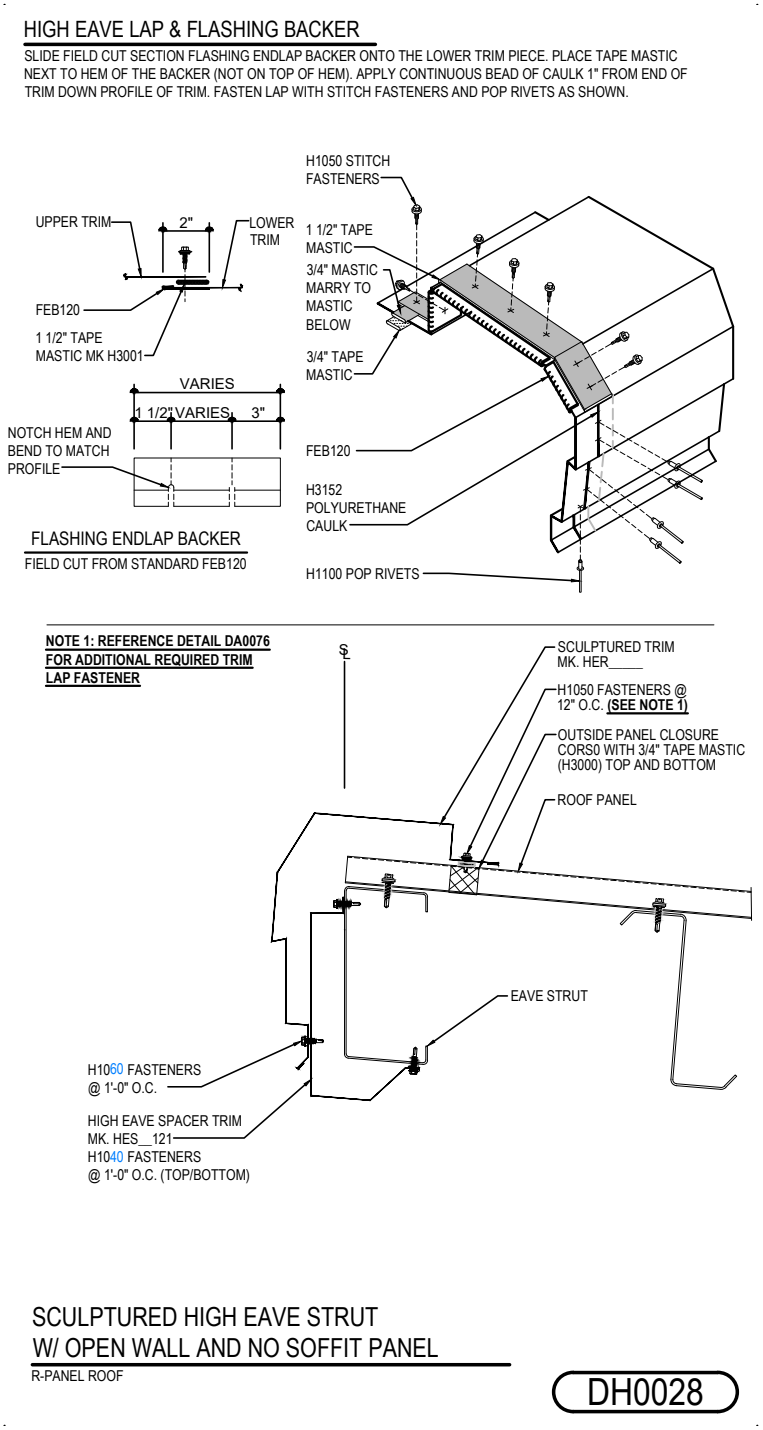

Detailer Notes:

1) DETAIL CAN BE USED WITH PARTIALLY SHEETED WALLS AND FULLY OPEN WALLS.
2) DETAIL ONLY APPLIES TO THE MAIN BUILDING EAVE LINE. SEE EAVE/RAKE EXTENSION OR CANOPY SHEETING SECTIONS FOR OTHER SOFFIT/LINER CONFIGURATIONS.

DH0029 - SCULPTURED HIGH EAVE STRUT W/ OPEN WALL AND SOFFIT PANEL

Download the DWG file by clicking here.

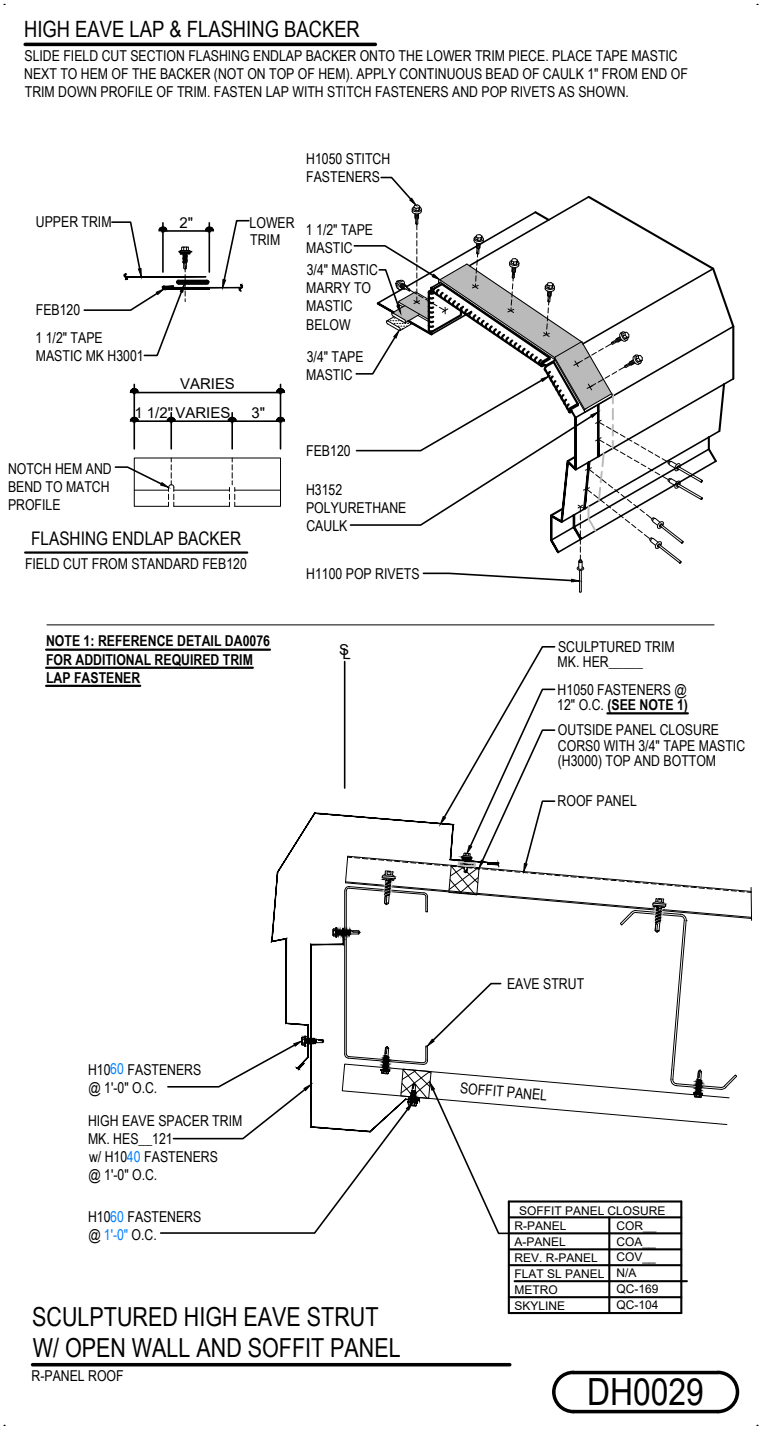

Detailer Notes:

1) DETAIL CAN BE USED WITH PARTIALLY SHEETED WALLS AND FULLY OPEN WALLS.
2) DETAIL ONLY APPLIES TO THE MAIN BUILDING EAVE LINE. SEE EAVE/RAKE EXTENSION OR CANOPY SHEETING SECTIONS FOR OTHER SOFFIT/LINER CONFIGURATIONS.